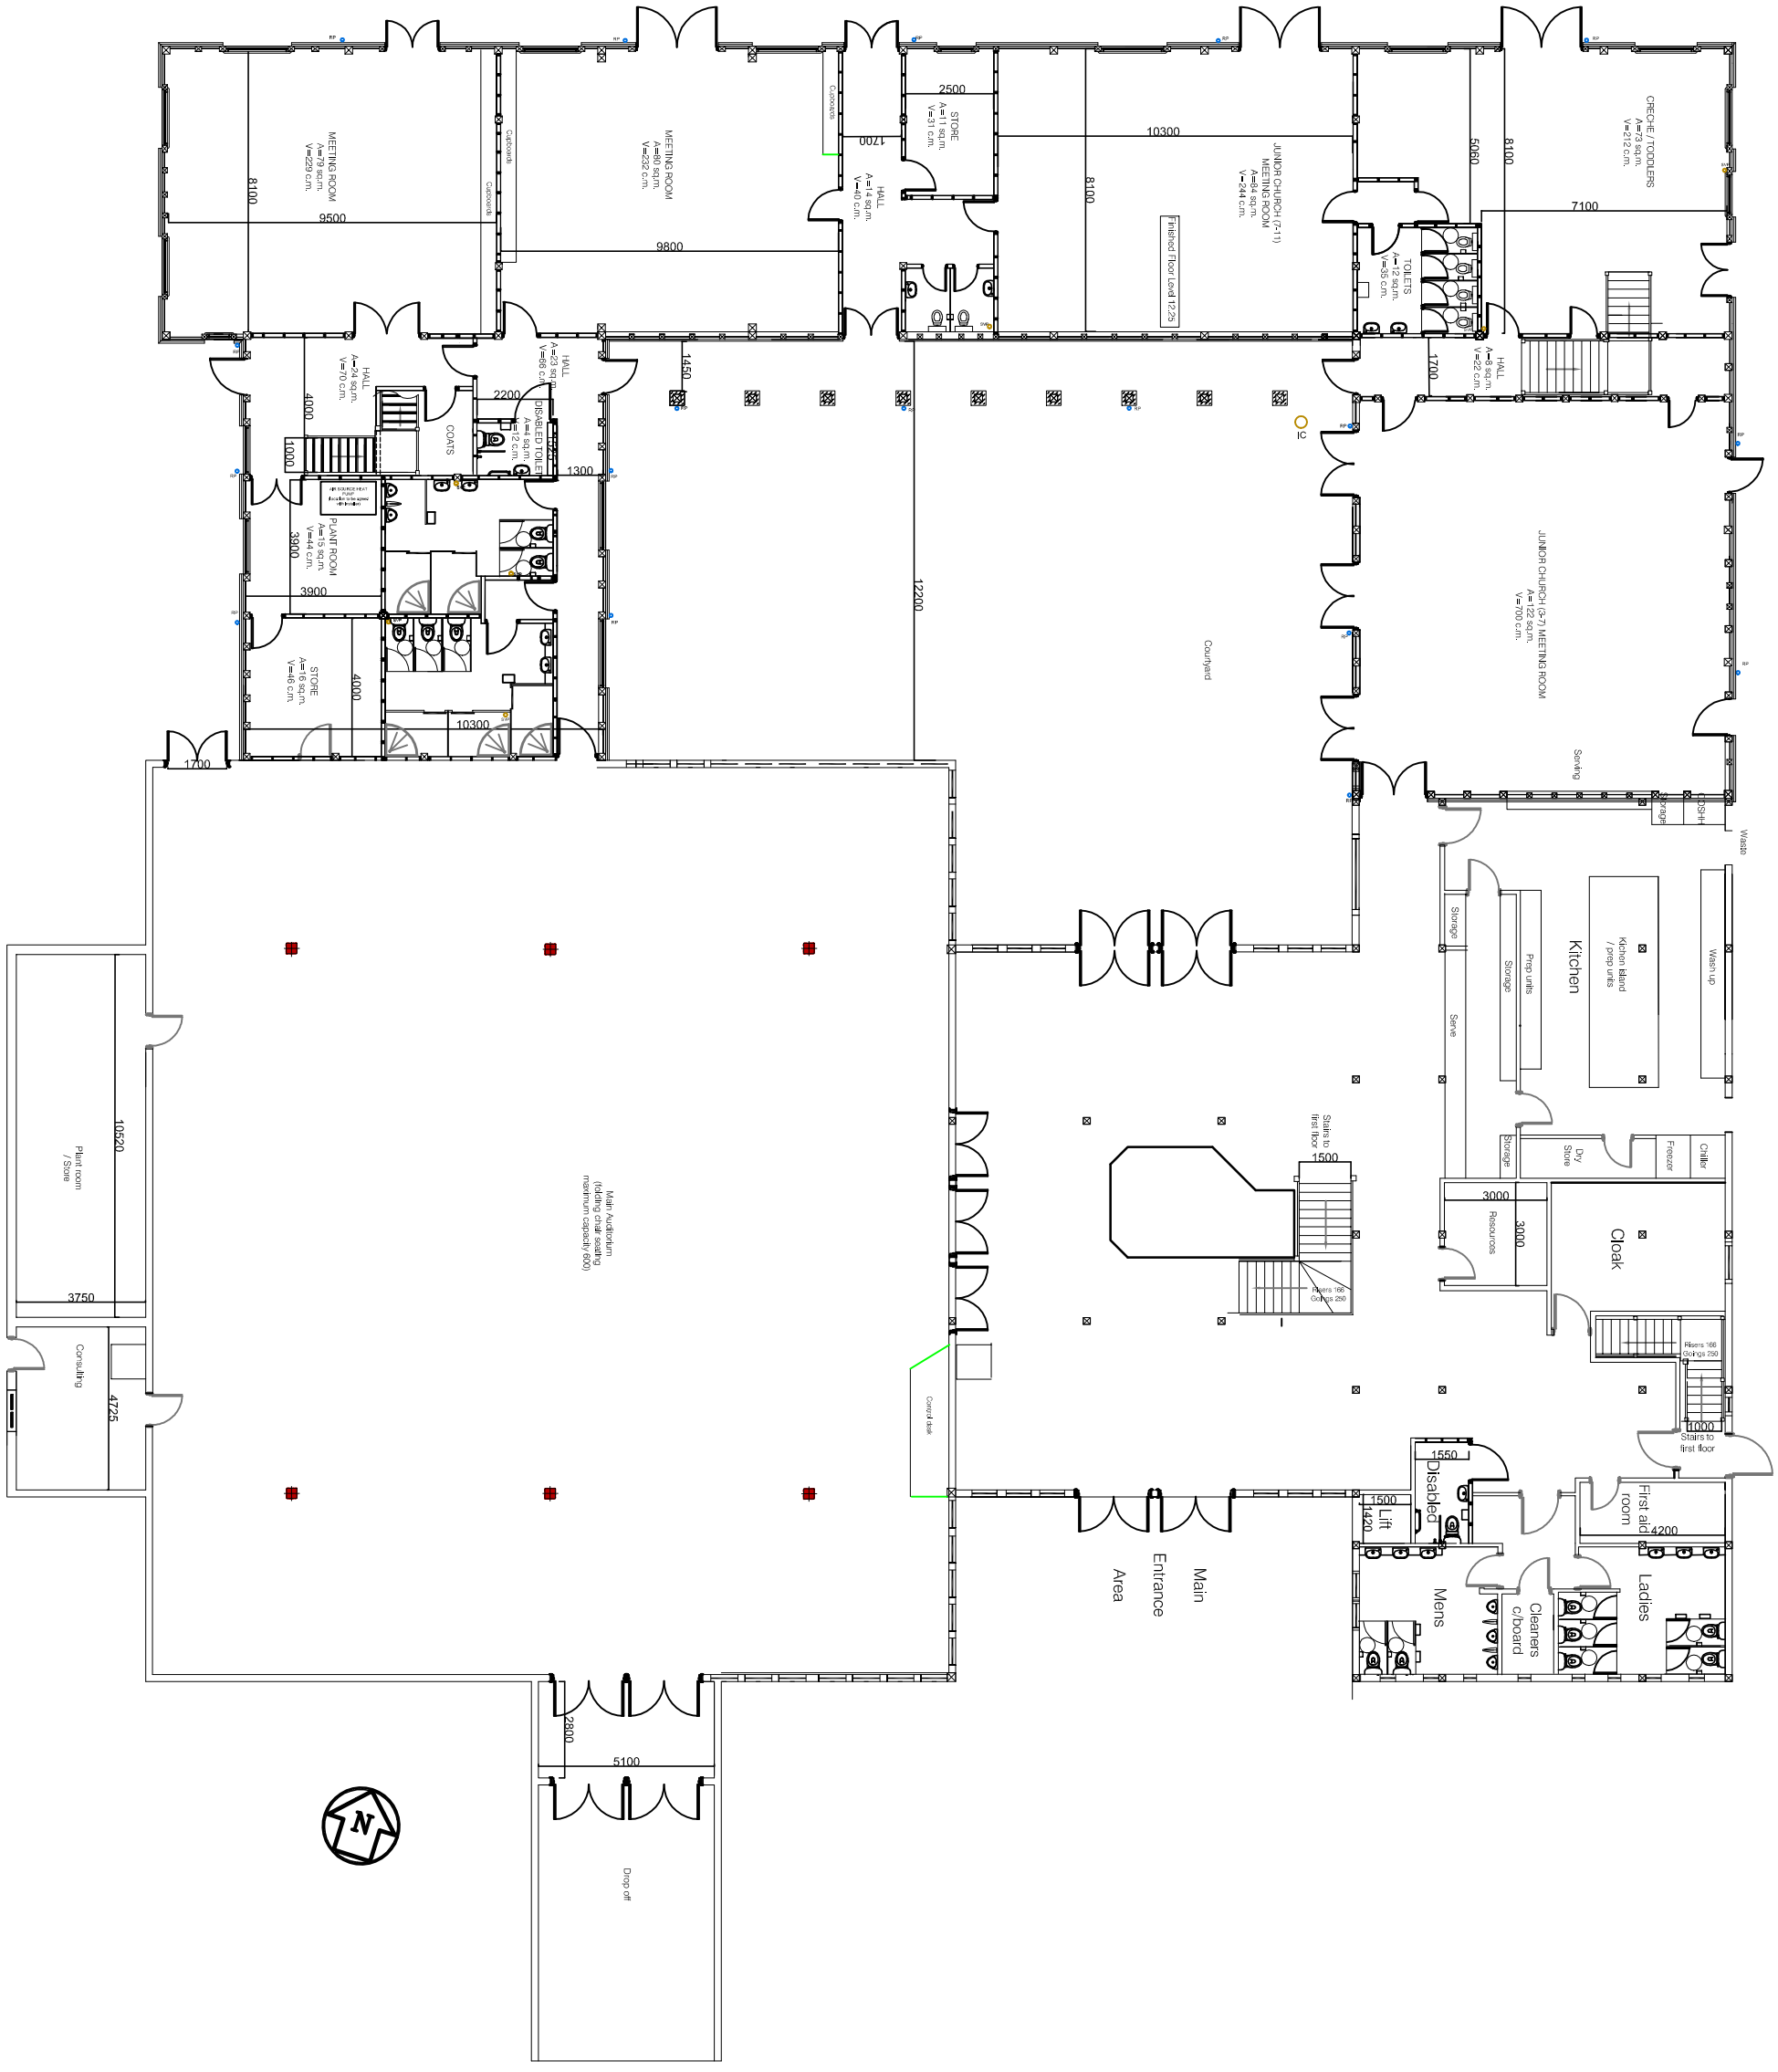

MEETING ROOM
A=79 sq.m.
V=229 c.m.
MEETING ROOM
A=80 sq.m.
V=232 c.m.
HALL
A=14 sq.m.
V=40 c.m.
STORE
A=11 sq.m.
V=31 c.m.
JUNIOR CHURCH (7-11)
MEETING ROOM
A=84 sq.m.
V=244 c.m.
Finished Floor Level 12.25
TOILETS
A=12 sq.m.
V=35 c.m.
CRECHE / TODDLERS
A=73 sq.m.
V=212 c.m.
HALL
A=8 sq.m.
V=22 c.m.
HALL
A=24 sq.m.
V=70 c.m.
HALL
A=23 sq.m.
V=66 c.m.
DISABLED TOILET
A=4 sq.m.
V=12 c.m.
COATS
PLANT ROOM
A=15 sq.m.
V=44 c.m.
STORE
A=16 sq.m.
V=46 c.m.
JUNIOR CHURCH (3-7) MEETING ROOM
A=122 sq.m.
V=700 c.m.
Courtyard
Serving
Waste
Kitchen
Kitchen island / prep units
Prep units
Storage
Wash up
Serve
Dry Store
Freezer
Chiller
Resources
Cloak
Stairs to first floor
Main Auditorium (folding chair seating maximum capacity 600)
Plant room / Store
Consulting
Control desk
Main Entrance Area
Disabled
Lift
First aid room
Mens
Cleaners c/board
Ladies
Drop off
N